



T08N-R02W-34\_0000\_MCS

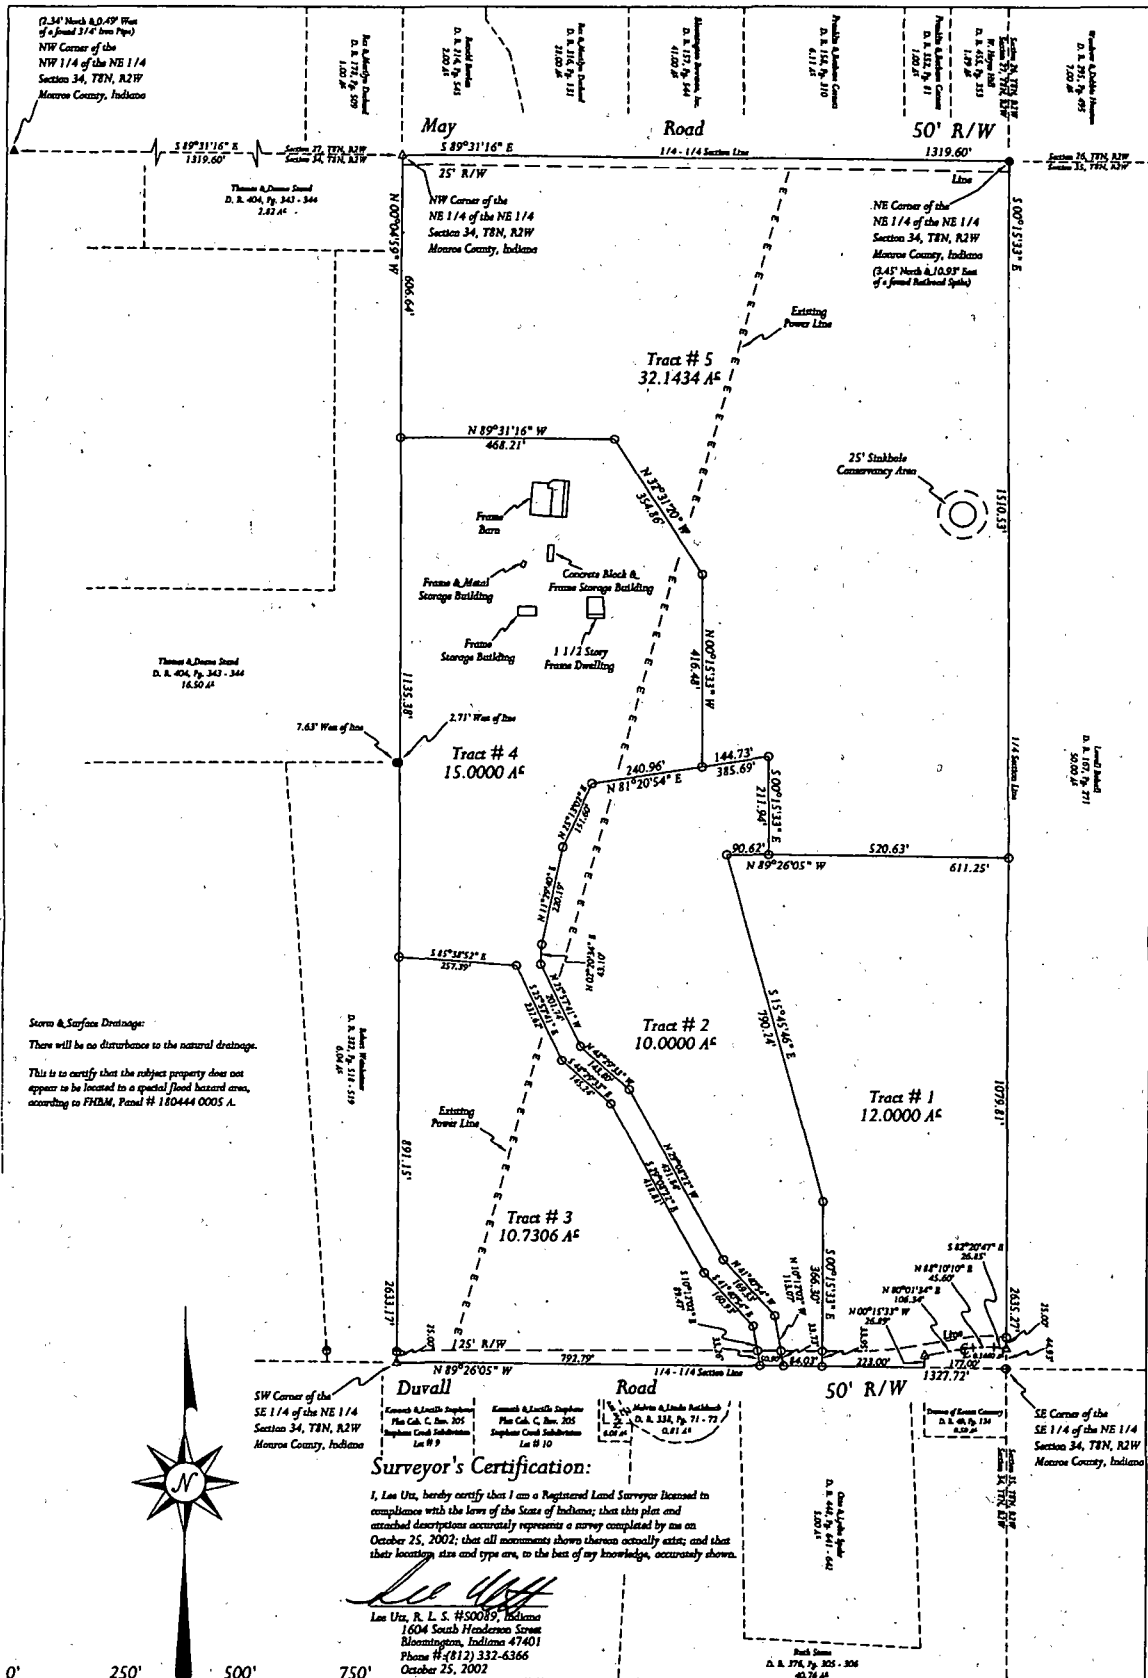

**Storm & Surface Drainage:**  
 There will be no disturbance to the natural drainage.  
 This is to certify that the subject property does not appear to be located in a special flood hazard area, according to FEMA, Panel # 180444 0005 A.

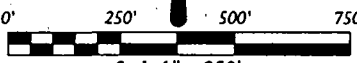

- ▲ = Found Railroad Spikes
- = Found 3/4" Iron Pipe
- ⊙ = Found Mundy 1/2" Iron Pipe
- = Found Uta 1/2" Iron Pipe
- = Set 5/8" Iron Pipe (30" in Length)
- △ = Set Railroad Spikes

**Surveyor's Certification:**

I, Lee Utt, hereby certify that I am a Registered Land Surveyor licensed to compliance with the laws of the State of Indiana; that this plat and attached descriptions accurately represents a survey completed by me on October 25, 2002; that all monuments shown thereon actually exist; and that their location, size and type are, to the best of my knowledge, accurately shown.


*Lee Utt*  
 Lee Utt, R. L. S. #50089, Indiana  
 1604 South Henderson Street  
 Bloomington, Indiana 47401  
 Phone # (317) 332-6366  
 October 25, 2002



**Holden Survey**


<b>DRAWN BY:</b> Ken Utley	<b>DATE:</b> 10/25/02	<b>CONTRACT PURCHASERS:</b> Adam & Deborah Holden 5540 South Rockport Road Bloomington, Indiana 47403 Phone # (317) 340-5474	<b>OWNERS OF RECORD:</b> John & Carol Dugan 6320 Ferguson Street Indianapolis, Indiana 46220 Phone # (317) 251-2350
<b>APPROVED BY:</b> Lee Utt	<b>DATE:</b> 10/25/02		
<b>SCALE:</b> 1" = 250'	<b>REVISION:</b> 1 of 1	<b>CONTRACT #:</b> # 2001005828	<b>DATE:</b> A. R. 334, Pg. 407

(7.34' North & 0.49' West of a found 3/4" Iron Pipe)  
NW Corner of the NE 1/4 of the NE 1/4 Section 34, T8N, R2W Monroe County, Indiana

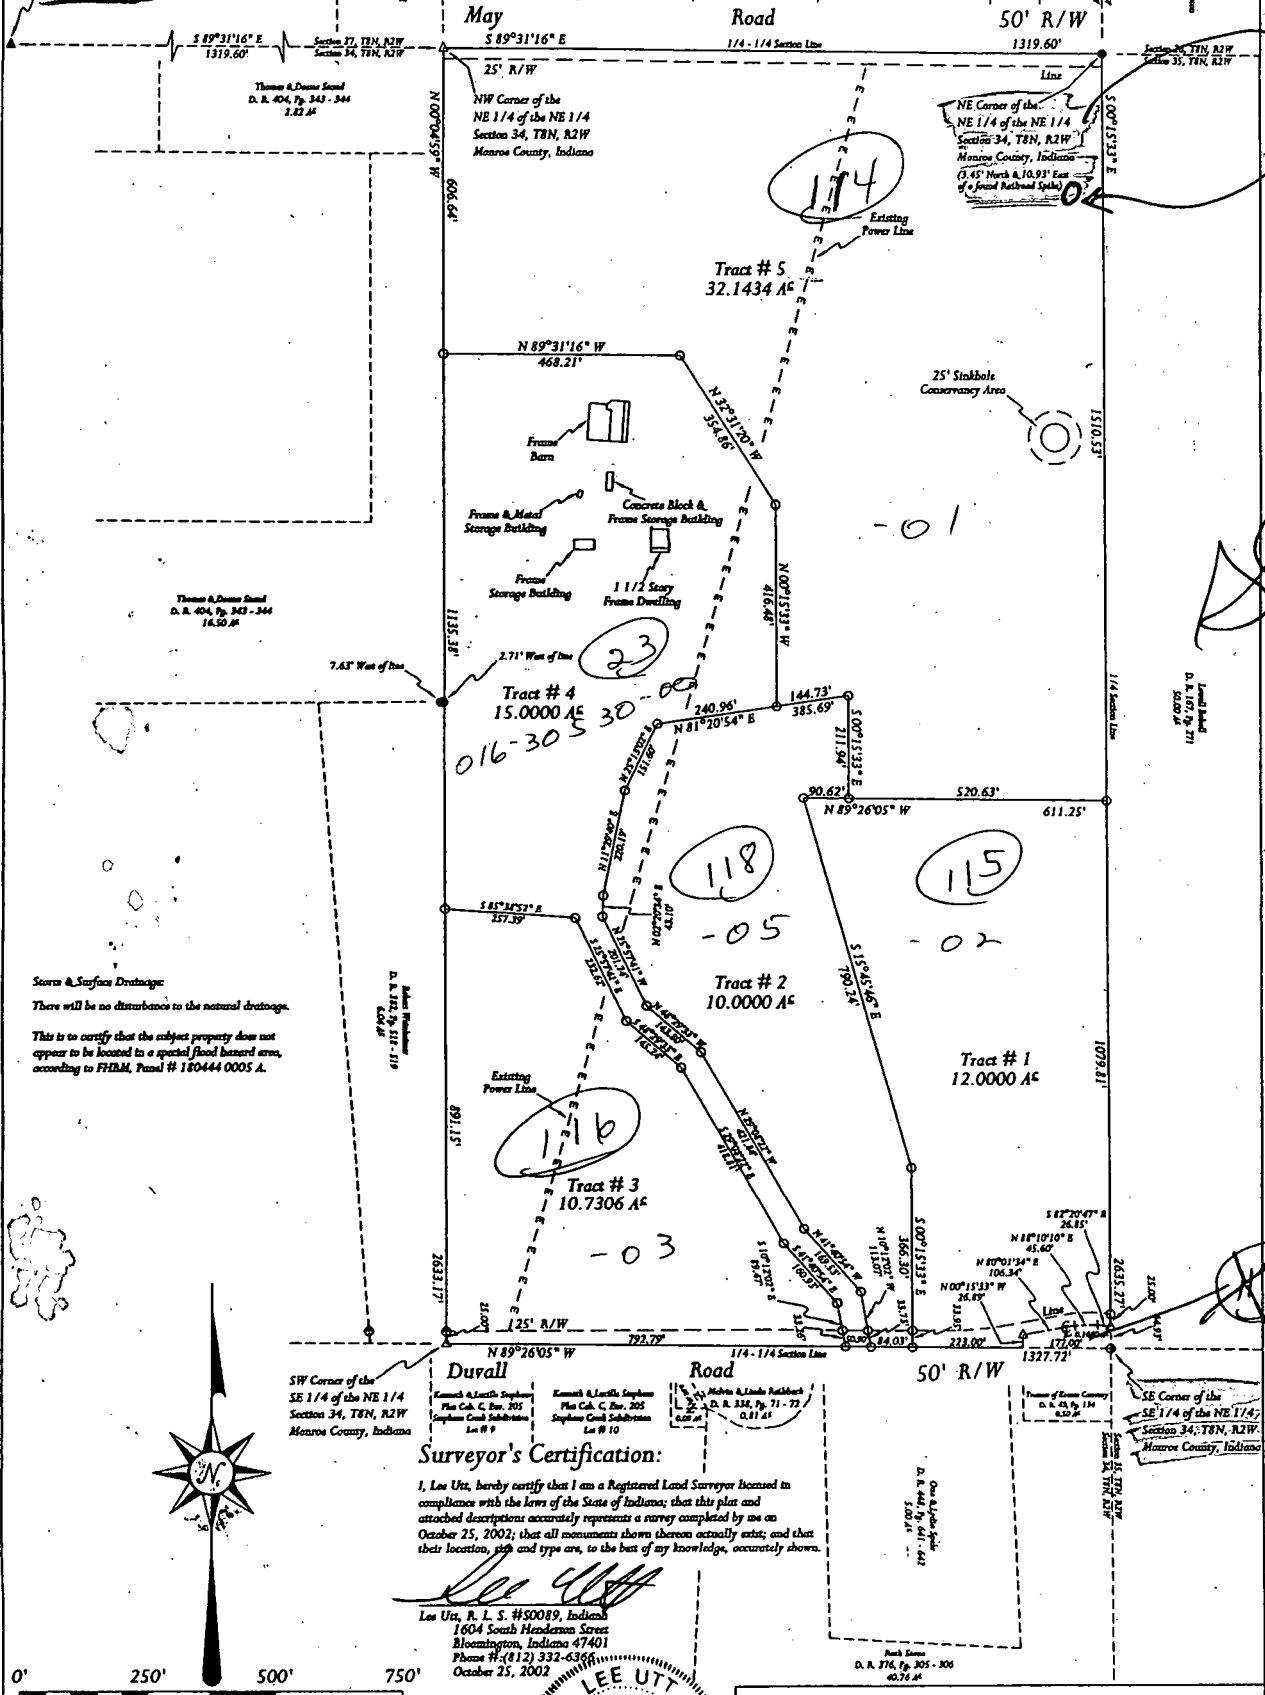

**Source & Surface Drainage:**  
There will be no disturbance to the natural drainage.

This is to certify that the subject property does not appear to be located in a special flood hazard area, according to FHDM, Panel # 180444 0005 A.

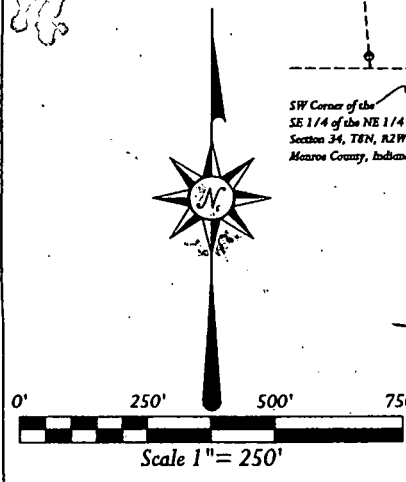


- ▲ = Found Railroad Spikes
- = Found 3/4" Iron Pipe
- = Found Mandy 1 1/2" Iron Pin
- = Found Ute 1 1/2" Iron Pin
- = Set 5/8" Iron Pin (30" In Length)
- △ = Set Railroad Spikes

**Surveyor's Certification:**

I, Lee Utt, hereby certify that I am a Registered Land Surveyor licensed in compliance with the laws of the State of Indiana; that this plat and attached descriptions accurately represents a survey completed by me on October 25, 2002; that all monuments shown thereon actually exist; and that their location, size and type are, to the best of my knowledge, accurately shown.

*Lee Utt*

Lee Utt, R. L. S. #S0089, Indiana  
1604 South Henderson Street  
Bloomington, Indiana 47401  
Phone # (812) 332-6356  
October 25, 2002

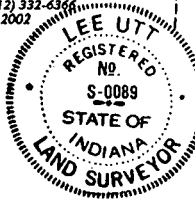

Holden Survey			
DRAWN BY:	DATE:	CONTRACT PURCHASERS:	OWNERS OF RECORD:
Kan Uhly	10/25/02	Adam & Debra Holden	John & Carol Dugan
APPROVED BY:	DATE:	5540 South Rockport Road	6320 Ferguson Street
Lee Utt	10/25/02	Bloomington, Indiana 47403	Indianapolis, Indiana 46220
SCALE:	SHEET:	Phone # (812) 360-6874	Phone # (317) 251-2350
1" = 250'	1 of 1	Contd. Front. # 2001005238	D. R. 338, Pg. 407

*new house*

*914/khoke*

*3-18-05*

*192*

*34-8-210*


*34*

*already part of County Cemetery*

*2002*

# PLAT OF SURVEY


The Southwest quarter of the Northeast quarter of Section 34,  
Township 8 North, Range 2 West, Monroe County, Indiana.  
Being the land of Norman B. Gesner and Kathleen M. Gesner; See deed rec. 182, pg. 554,  
deed rec. 136, pg. 374 and deed rec. 146, pg. 516 in the office of the Monroe County Recorder.

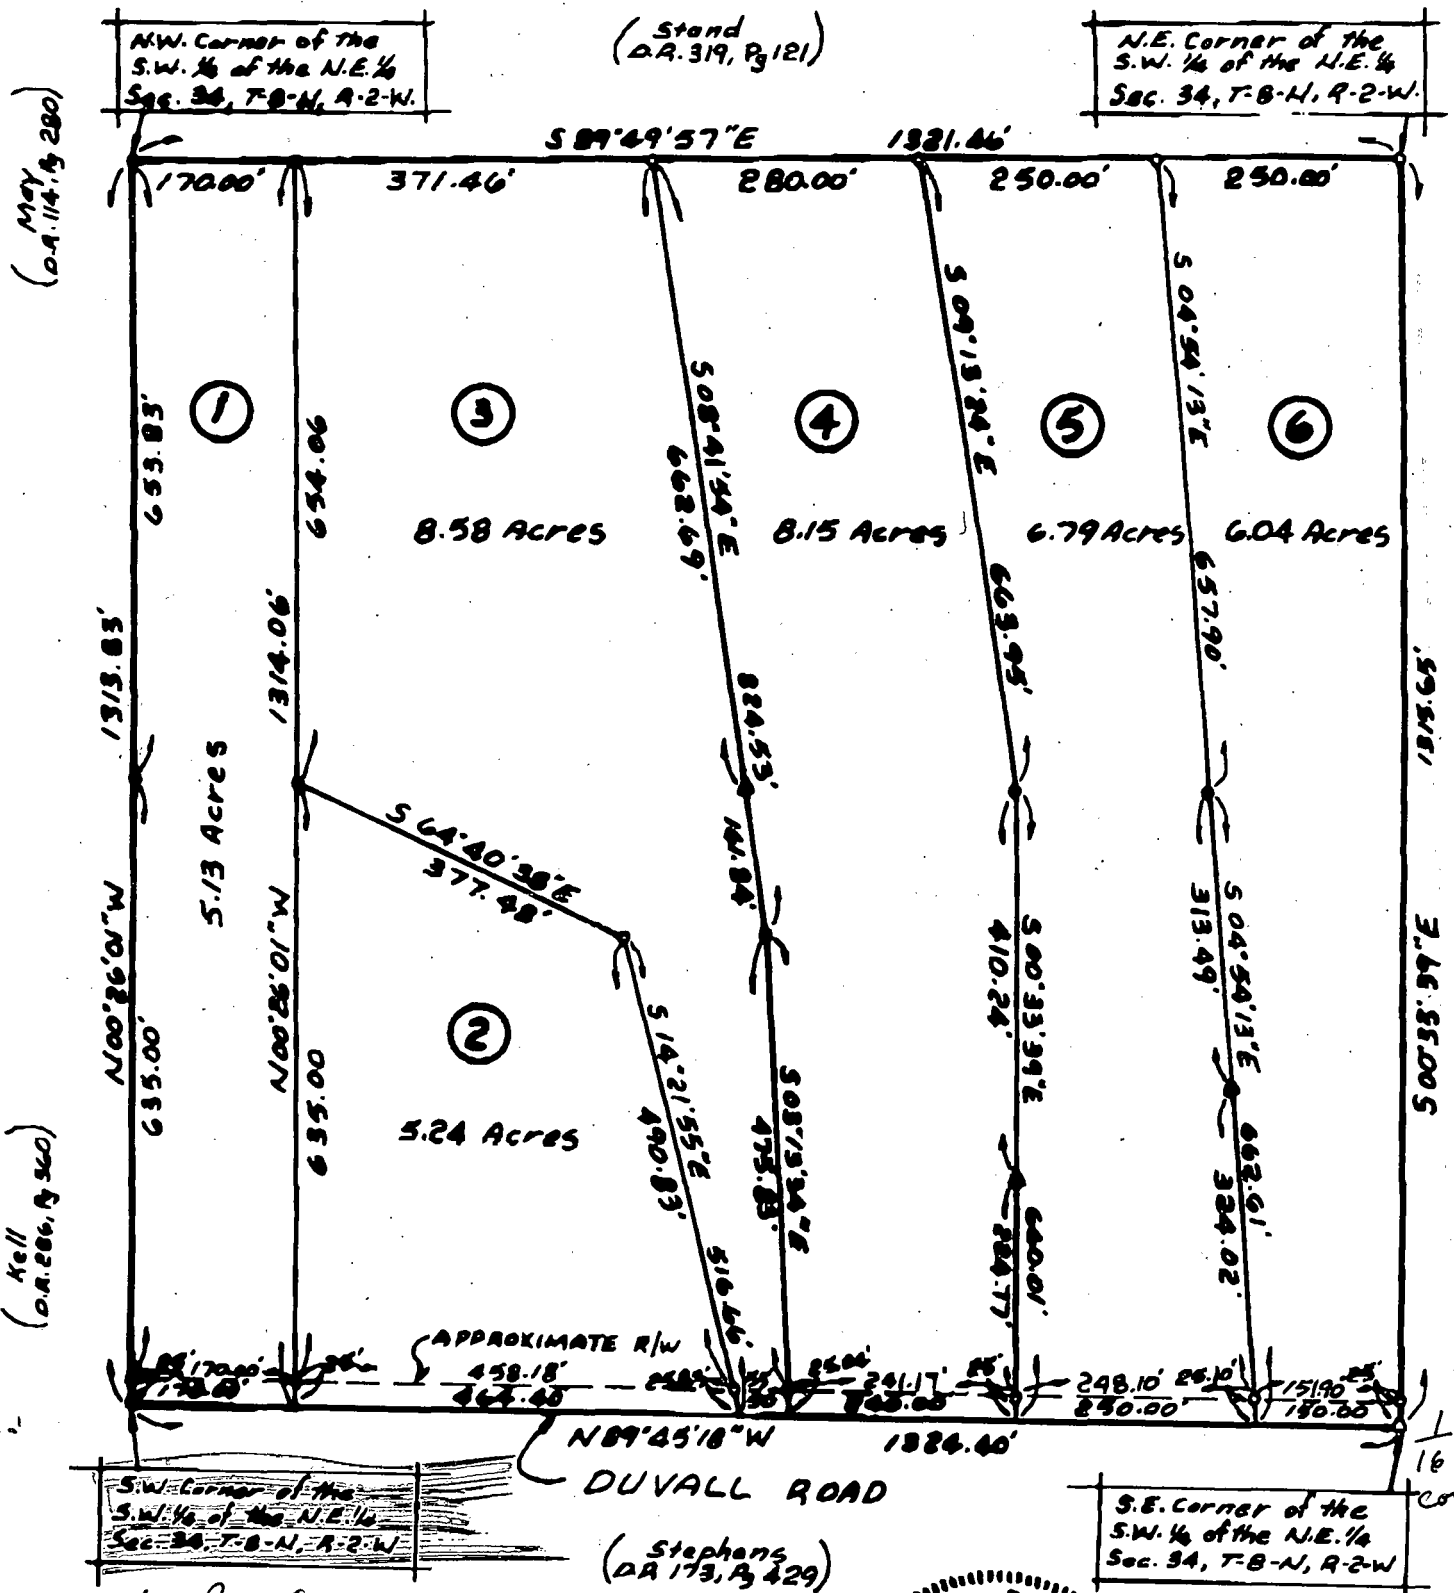

Van Bu 0-23 reban. set

NORTH  
Scale: 1 inch = 200 feet  
● = AA Spike (set)  
○ = 1/2" Rebar w/ Cap marked  
"MUNDY" L.S. 880014

Client: Norman B. Gesner

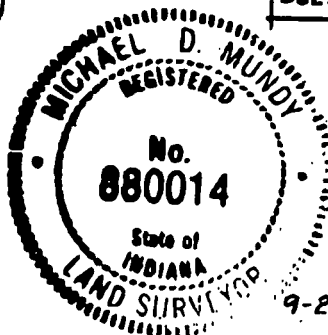

Michael D. Mundy  
Michael D. Mundy  
Indiana Land Surveyor  
#880014

(Log 88.33.0) (D.A. 319, P. 121)

SEE 27

Blower to Mary

Record Owner: The within description is part of the land now or formerly owned by Norman B. Gesner and Kathleen M. Gesner (see deed rec. 182, page 554 ; deed rec. 136, page 374; deed rec. 146, page 516; Office of Monroe County Recorder)

Location: Part of the SW 1/4, NE1/4, SEC 34, T-8-N, R-2-W, Monroe County, Indiana

**LEGAL DESCRIPTION - TRACT TWO**

A part of the Southwest quarter of the Northeast quarter of Section 34, Township 8 North, Range 2 West, Monroe County, Indiana, described as follows: Beginning at a rebar set at the southwest corner of the above captioned quarter-quarter section; thence South 89° 45' 18" East, along the south line of said quarter-quarter section for a distance of 170.00 feet to the POINT OF BEGINNING; thence North 0° 26' 01" West, parallel with the west line of said quarter-quarter section (passing a rebar set at 25 feet) for a distance of 660.00 feet to a rebar set; thence South 64° 40' 38" East, a distance of 377.48 feet to a rebar set; thence South 14° 21' 55" East, (passing a rebar set at 490.83 feet) for a distance of 516.66 feet to the south line of said quarter-quarter section; thence North 89° 45' 18" West, along the south line of said quarter-quarter section a distance of 464.40 feet to the POINT OF BEGINNING; said described tract containing 5.24 acres, more or less.

Subject to 25.00 foot right-of-way along the south side of above described real property for the existing County Road.

Subject to easements, restrictions and rights-of-way of record or observable and the rights of parties in possession.

**SURVEYORS CERTIFICATION**

I certify that to the best of my information, knowledge, and belief the above description represents a survey as completed by me on September 28, 1990.

Note: This description is prepared from a plat of survey certified by this surveyor on September 28, 1990. No new field work was done.

*Michael D. Mundy*

Michael D. Mundy, L.S.  
P.O. Box 244  
Ellettsville, Indiana 47429

No. 880014

Dated: December 30, 1993

Client: Tom Gallagher (Realtor)



11/30/93

MDM

09760-03

MICHAEL D. MUNDY  
Land Surveyor  
P.O. Box 244  
Ellettsville Indiana 47429

DESCRIPTION OF OUTSIDE BOUNDARY

NORMAN B. GESNER and KATHLEEN M. GESNER

The Southwest quarter of the Northeast quarter of Section 34, Township 8 North, Range 2 West, Monroe County, Indiana and being the land of NORMAN B. GESNER and KATHLEEN M. GESNER as described in deed record 146, page 516; deed record 182, page 554; and deed record 136, page 374 in the office of the Recorder of Monroe County, Indiana. Described as follows:

Beginning at a  $\frac{1}{2}$ " rebar (set) at the Southwest corner of the Southwest quarter of the Northeast quarter of the aforesaid Section 34; thence North  $00^{\circ}26'01''$  West for a distance of 1313.83 feet to a  $\frac{1}{2}$ " rebar (set) at the Northwest corner of said quarter quarter Section; thence South  $89^{\circ}49'57''$  East for a distance of 1321.46 feet to a  $\frac{1}{2}$ " rebar (set) at the Northeast corner of said quarter quarter Section; thence South  $00^{\circ}33'39''$  East for a distance of 1315.65 feet to a railroad spike (set) at the Southeast corner of said quarter quarter Section; thence North  $89^{\circ}45'18''$  West for a distance of 1324.40 feet and to the point of beginning.

Containing 39.93 acres, more or less.

Subject to all road right of ways, easements and observable encumbrances.

CERTIFICATE OF SURVEY

I, Michael D. Mundy, an Indiana Registered Land Surveyor, certify that the above description represents a survey completed by me or under my direct control on September 28, 1990.

12-29-90



*Michael D. Mundy*  
Michael D. Mundy  
Indiana Land Surveyor #880014

*Van Buren*

MICHAEL D. MUNDY  
Land Surveyor  
P.O. Box 244  
Ellettsville Indiana 47429

DESCRIPTION - TRACT SIX - 6.04 ACRES

Part of the Southwest quarter of the Northeast quarter of Section 34, Township 8 North, Range 2 West, Monroe County, Indiana. Described as follows:


Beginning at a  $\frac{1}{2}$ " rebar (set) at the Northeast corner of the Southwest quarter of the Northeast quarter of said Section 34; thence South  $00^{\circ}33'39''$  East along the East line of said quarter quarter Section (passing a  $\frac{1}{2}$ " rebar at 1290.65 feet) for a distance of 1315.65 feet to a railroad spike (set) at the Southeast corner of the aforesaid quarter quarter Section; thence North  $89^{\circ}45'18''$  West along the South line of said quarter quarter Section for a distance of 150.00 feet; thence leaving said South line, North  $04^{\circ}54'13''$  West (passing a  $\frac{1}{2}$ " rebar at 25.10 feet, passing a railroad spike at 349.12 feet, passing a  $\frac{1}{2}$ " rebar at 662.61 feet) for a distance of 1320.51 feet to a  $\frac{1}{2}$ " rebar (set) on the North line of said quarter quarter Section; thence South  $89^{\circ}49'57''$  East along said North line for a distance of 250.00 feet to the place of beginning.

Containing 6.04 acres, more or less.

Subject to all easements of record, road right of ways, and observable encumbrances.

CERTIFICATION

I, Michael D. Mundy, an Indiana Registered Land Surveyor, hereby certify that the above description represents a Survey completed by me or under my direct control this 29th day of September, 1990.

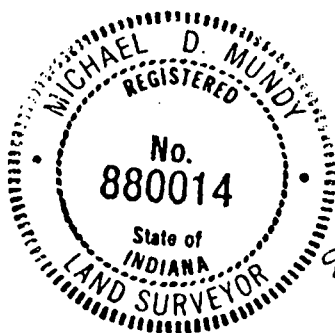

*Michael D. Mundy*  
Michael D. Mundy  
Ind. Land Surveyor #880014  
phone (812)-876-7592


Client: Norman B. Gesner

Van Buren 34

## SURVEYOR LOCATION REPORT

THIS REPORT IS BASED ON LIMITED ACCURACY DATA AND THEREFORE NO DATA HEREIN SHOULD BE USED FOR CONSTRUCTION OR ESTABLISHING BOUNDARY OR FENCE LINES.

PROPERTY ADDRESS: 5685 W. Duvall Road  
PROPERTY DESCRIPTION: See Exhibit "A" Attached

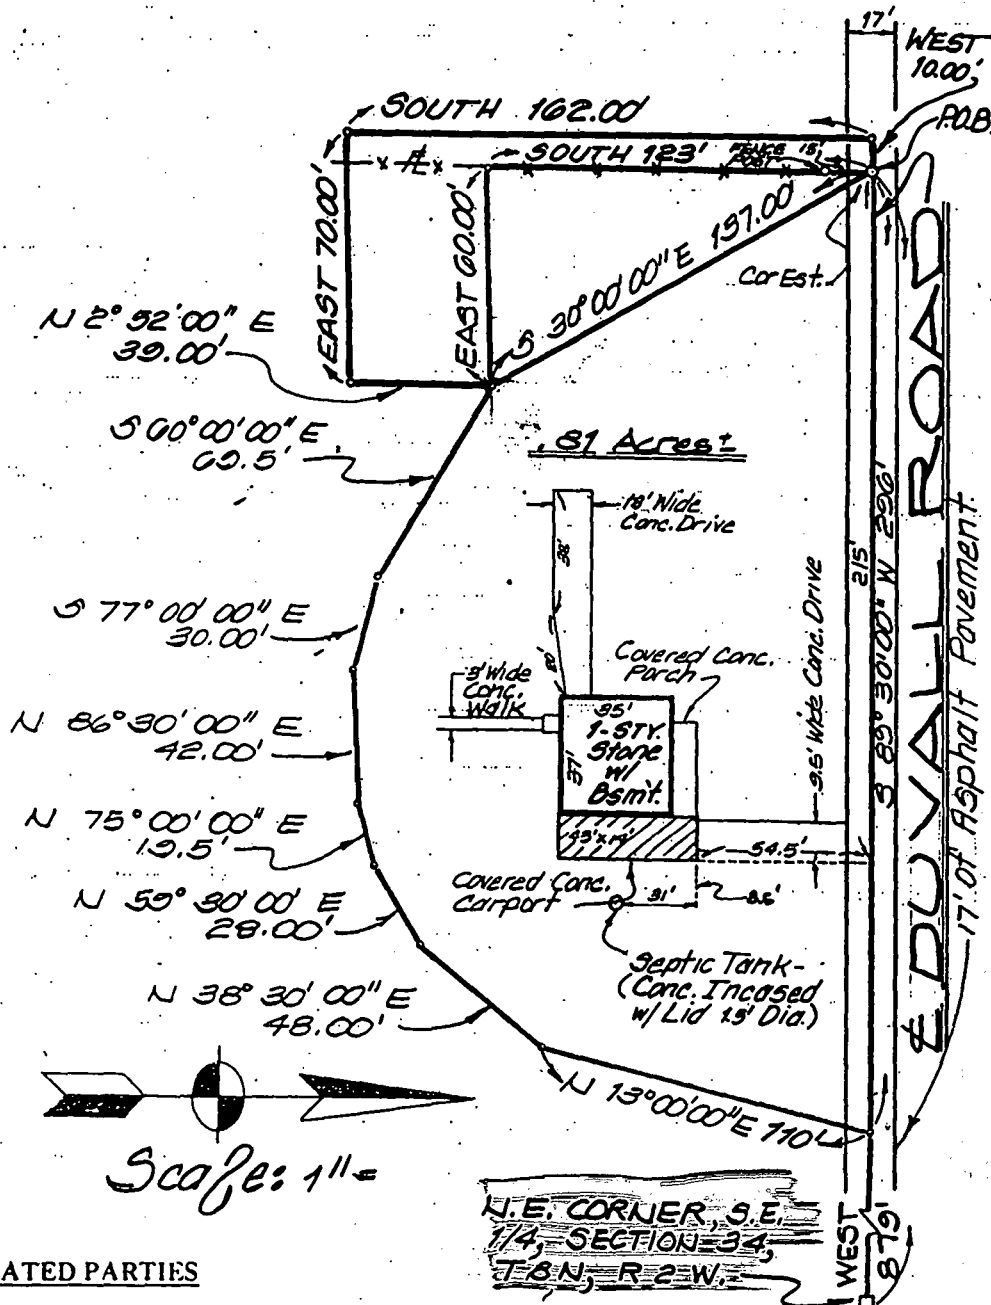

### DESIGNATED PARTIES

MORTGAGEE: Franklin Mortgage Company  
OR ASSIGNEES: Bloomington Abstract  
TITLE CO.:  
OTHER:

REFERENCE NO.

REFERENCE NO.

I, the undersigned, an Indiana Registered Land Surveyor, hereby certify that on the date shown, I supervised the inspection of the real estate described herein at the Address indicated. THIS LOCATION REPORT WAS PREPARED FOR USE BY THE DESIGNATED PARTIES ONLY AND FOR NO ONE ELSE. THE ACCURACY OF THE LOCATION DATA SHOWN IS LIMITED TO THAT REQUIRED BY THE INDIANA "SURVEYOR LOCATION REPORT" MINIMUM REQUIREMENTS UNLESS OTHERWISE SPECIFIED AND EXPLAINED ON THIS DOCUMENT. IF A MORE ACCURATE OR DETAILED LAND SURVEY IS DESIRED OR IF CORNER MONUMENTS ARE REQUIRED, AN INDIANA LAND TITLE SURVEY SHOULD BE ORDERED.

I further certify that to the best of my knowledge this Location Report conforms with the SURVEYOR LOCATION REPORT Minimum Requirements, as adopted by the Indiana Society of Professional Land Surveyors, Inc., on January 29, 1981, and approved by the Title Underwriters of Indiana, Inc. on March 29, 1981.


CERTIFICATION DATE

7-2-87

SURVEYORS SIGNATURE

Ben E. Blodgett

SURVEYORS JOB NO. M872-197

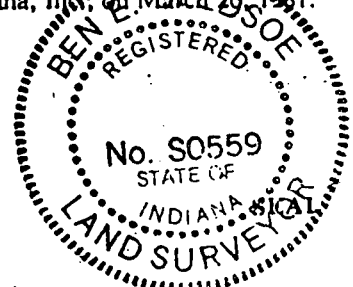



## EXHIBIT "A"

RAILSBICK MORTGAGE SURVEY  
5685 WEST DUVALL ROAD  
JOB NO. M872-194

A part of the Southeast quarter of Section Thirty-four (34), in Township Eight (8) North, Range Two (2) West, in Monroe County, Indiana, bounded and described as follows, to-wit: Beginning at a point that is Eight Hundred Seventy-nine (879) feet West of the Northeast corner of the said Southeast quarter, and in the center line of a County Pike Road; thence running South thirty (30) degrees East for One Hundred Thirty-seven (137) feet; thence running South sixty (60) degrees East for Sixty-nine and one-half (69 1/2) feet; thence running South Seventy-seven (77) degrees East for Thirty (30) feet; thence running North Eighty-six (86) degrees thirty minutes East for (42) feet; thence running North Seventy-five (75) degrees East for Nineteen and one-half (19 1/2) feet; thence running North Fifty-nine (59) degrees thirty minutes East for Twenty-eight (28) feet; thence running North Thirty-eight (38) degrees thirty (30) minutes East for Forty-eight (48) feet; thence running North thirteen (13) degrees East for One Hundred Ten (110) feet, and to the center line of the said County Pike Road; thence running South Eighty-nine (89) degrees thirty (30) minutes West for Two Hundred Ninety-six (296) feet and to the place of beginning. Containing in all Eighty-one Hundredths (0.81) acres, more or less.

ALSO, A part of the Southeast quarter of Section Thirty-four (34), Township Eight (8) North, Range Two (2) West, in Monroe County, Indiana, bounded and described as follows, to-wit: Beginning at a point that is Eight Hundred Seventy-nine (879) feet West of the Northeast corner of the Southeast quarter of said Section, and in the center line of a County Pike Road; thence running South for a distance of One Hundred Twenty-three (123) feet and to the line of the Kermit Curtis property; thence running East sixty (60) feet and to the line of the present Earl McCammon property; thence running North thirty (30) degrees West for One Hundred Thirty-seven (137) feet and to the place of beginning; containing .08 of an acre, more or less.

ALSO, A part of the Southeast quarter of Section Thirty-four (34), Township Eight (8) North, Range Two (2) West, bounded and described as follows, to-wit: Beginning at a point that is Eight Hundred Seventy-nine (879) feet West of the Northeast corner of the said Southeast quarter, and in the centerline of a County Pike Road; thence running West for a distance of Ten (10) feet; thence running South for a distance of One Hundred Sixty-two (162) feet; thence running East for a distance of Seventy (70) feet and to the East line of the real estate presently owned by Grantors herein; running thence North two (2) degrees fifty-two (52) minutes East over and along the said East line of the real estate presently owned by Grantors herein for a distance of Thirty-nine (39) feet; more or less, and to the South line of the Earl M. McCammon real estate as described in the deed to said McCammon dated December 23, 1958 and recorded in Deed Record 128, page 514 in the office of the Recorder of Monroe County, Indiana; thence running West for a distance of Sixty (60) feet; thence running North for a distance of One Hundred Twenty-three (123) feet and to the place of beginning; containing .08 of an acre, more or less.

SHEET 2 of 2

INDIANA "SURVEYOR LOCATION REPORT" MINIMUM REQUIREMENTS UNLESS OTHERWISE SPECIFIED AND EXPLAINED ON THIS DOCUMENT. IF A MORE ACCURATE OR DETAILED LAND SURVEY IS DESIRED OR IF CORNER MONUMENTS ARE REQUIRED, AN INDIANA LAND TITLE SURVEY SHOULD BE ORDERED.

I further certify that to the best of my knowledge this Location Report conforms with the SURVEYOR LOCATION REPORT Minimum Requirements, as adopted by the Indiana Society of Professional Land Surveyors, Inc., on January 29, 1981, and approved by the Title Underwriters of Indiana, Inc., on March 29, 1981.

CERTIFICATION DATE


7-2-87

SURVEYORS SIGNATURE

Ben E. Blidsoe

SURVEYORS JOB NO. M872-197

Sheet 1 of 2

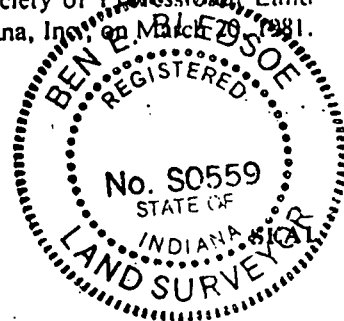

NORTHWEST CORNER OF S-W 1/4  
SECTION 34, T8N, R2W

Van Bu M-23

WEST

661.90'

NORTH LINE OF SOUTH 1/2 OF S-W 1/4

89°29'30"

T8N-R2W

Section 34

10 AC

N

SCALE 1"=100'

BOOK WALTER TO HAWKINS

*Lee Utt*  
LEE UTT RLS # 50089 IND.  
1604 S. HENDERSON ST.  
BLOOMINGTON, IND.



SOUTHWEST CORNER OF S-W 1/4  
SECTION 34, T8N, R2W  
MONROE COUNTY, IND.


Van Bu M-25

88°34'30"

KOONTZ

N 89° 05' E

ROAD SEC. LINE

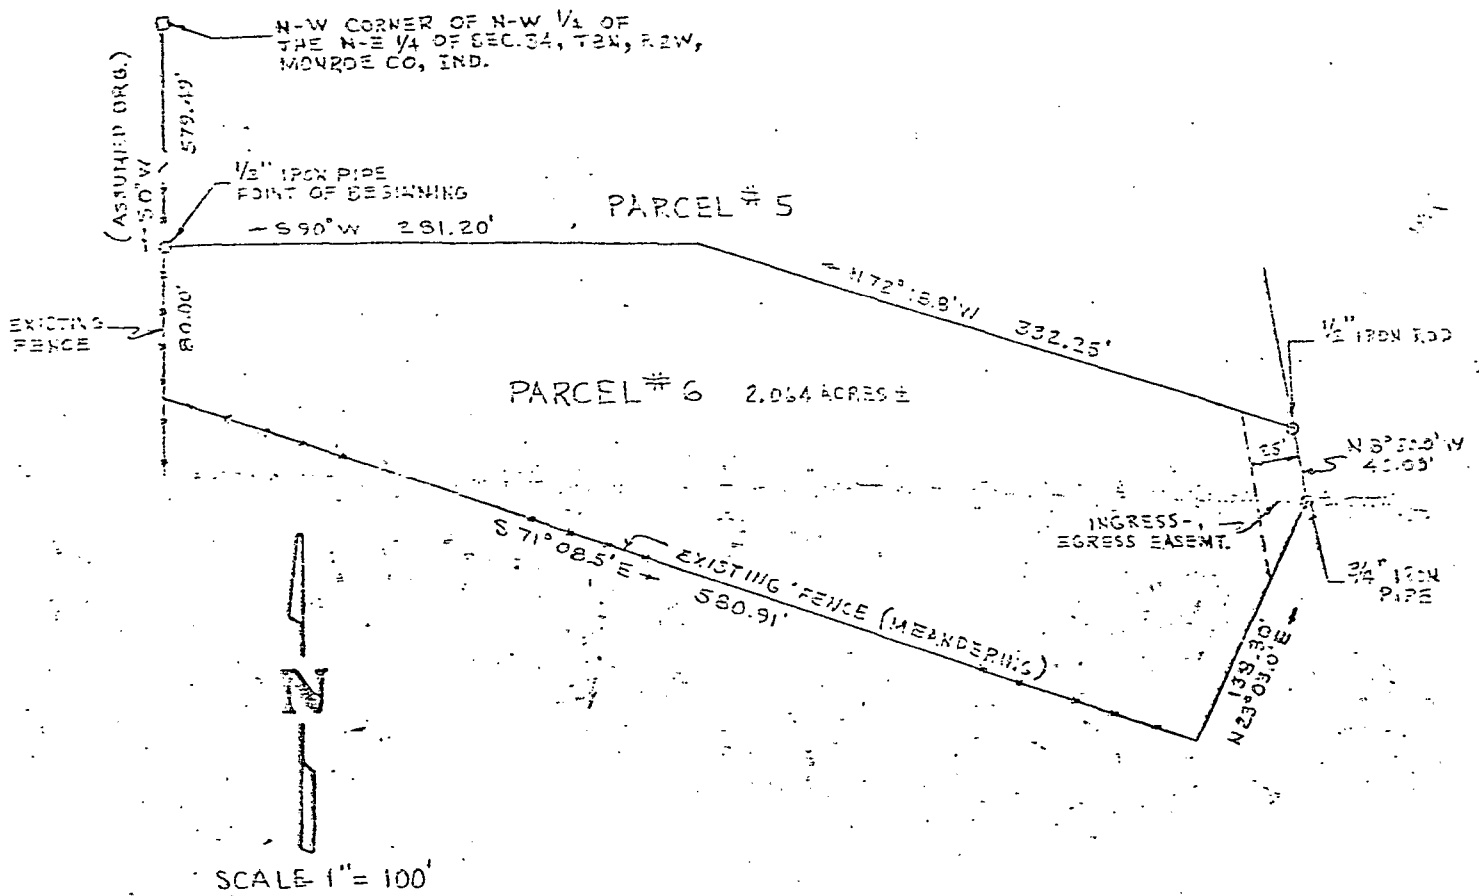

Legal Description  
Parcel # 6

A part of the Northwest quarter of the Northeast quarter of Section 34, Township 8 North, Range 2 West, Monroe County, Indiana. More particularly described as follows:

Beginning at a  $\frac{1}{2}$  inch iron pipe which is 579.49 feet South of the Northwest corner of the Northwest quarter of the Northeast quarter of Section 34, Township 8 North, Range 2 West, Monroe County, Indiana, said pipe being in an existing fence; thence S  $0^{\circ}$  W (assumed bearing) along said fence 80.00 feet to an existing fence corner; thence S  $71^{\circ} 08.5'$  E along a meandering fence 580.91 feet; thence N  $23^{\circ} 03.0'$  E 138.30 feet to a  $\frac{3}{4}$  inch iron pipe; thence N  $8^{\circ} 50.0'$  W 40.00 feet to a  $\frac{1}{2}$  inch iron rod; thence N  $72^{\circ} 18.8'$  W 332.25 feet; thence S  $90^{\circ}$  W 281.20 feet to the point of beginning. Containing 2.064 acres, more or less, and subject to a 25 foot ingress-egress easement along the N  $8^{\circ} 50'$  W 40.00 feet line, and subject to all other legal rights-of-way and easements.

April 22, 1972

*C. M. Pimlich*  
C. M. Pimlich R. L. S. # 30085

**FILED**  
JUL 6 1975



*Robertson, Hargis, G. L. Hargis*  
*Hager, Ronald L. & Joyce*

Monroe County, Indiana

East

330.00

# Bookwalter Description West 10.00 Acres

A part of the South half of the Southwest quarter of Section 34, Township 8 North, Range 2 West, Monroe County, Indiana described as follows: Beginning at the Southwest corner of the said Southwest quarter, thence North for 1320.00 feet along the West line of said Southwest quarter; thence East parallel to the South line of the said Southwest quarter for 330.00 feet; Thence South parallel to the West line of the said Southwest quarter for 1320.00 feet and to the centerline of Koontz Road and the South line of the said Southwest quarter; thence West along the road centerline and the South line of the said Southwest quarter for 330.00 feet and to the point of beginning. Containing in all 10.00 acres more or less. Subject to a 25.00 foot easement along Koontz Road for the County Highway right-of-way.

Scale 1"=200'

10.00 Acres

*Raymond Graham*




Raymond Graham  
R. P.E. 8409 Indiana  
3215 N. Smith Pike  
Bloomington, Ind.  
July 18. 1977



25' R/W  
West  
330.00

Koontz Road

Pt of beginning  
SW corner  
S.W 1/4  
Sect 34, T8N, R2W1

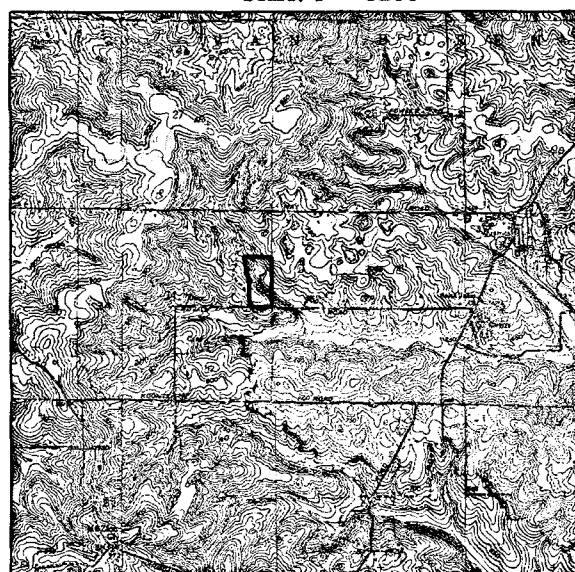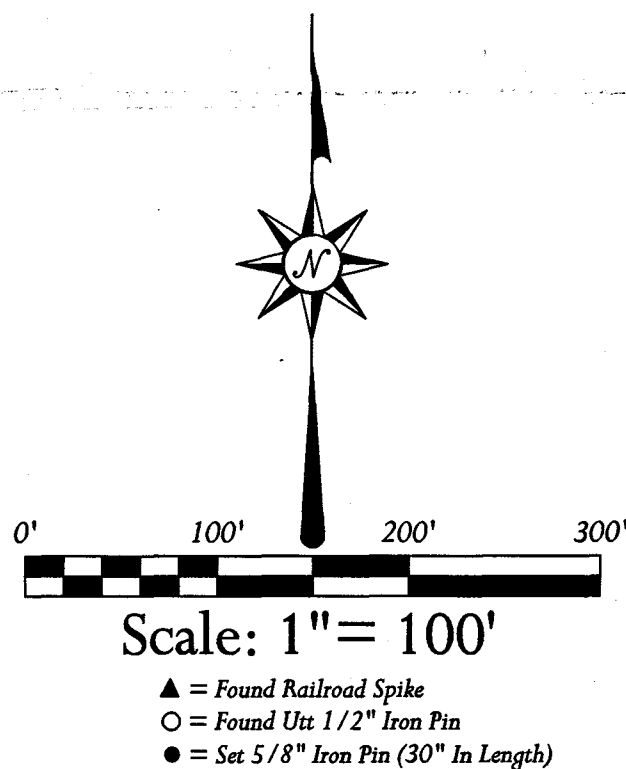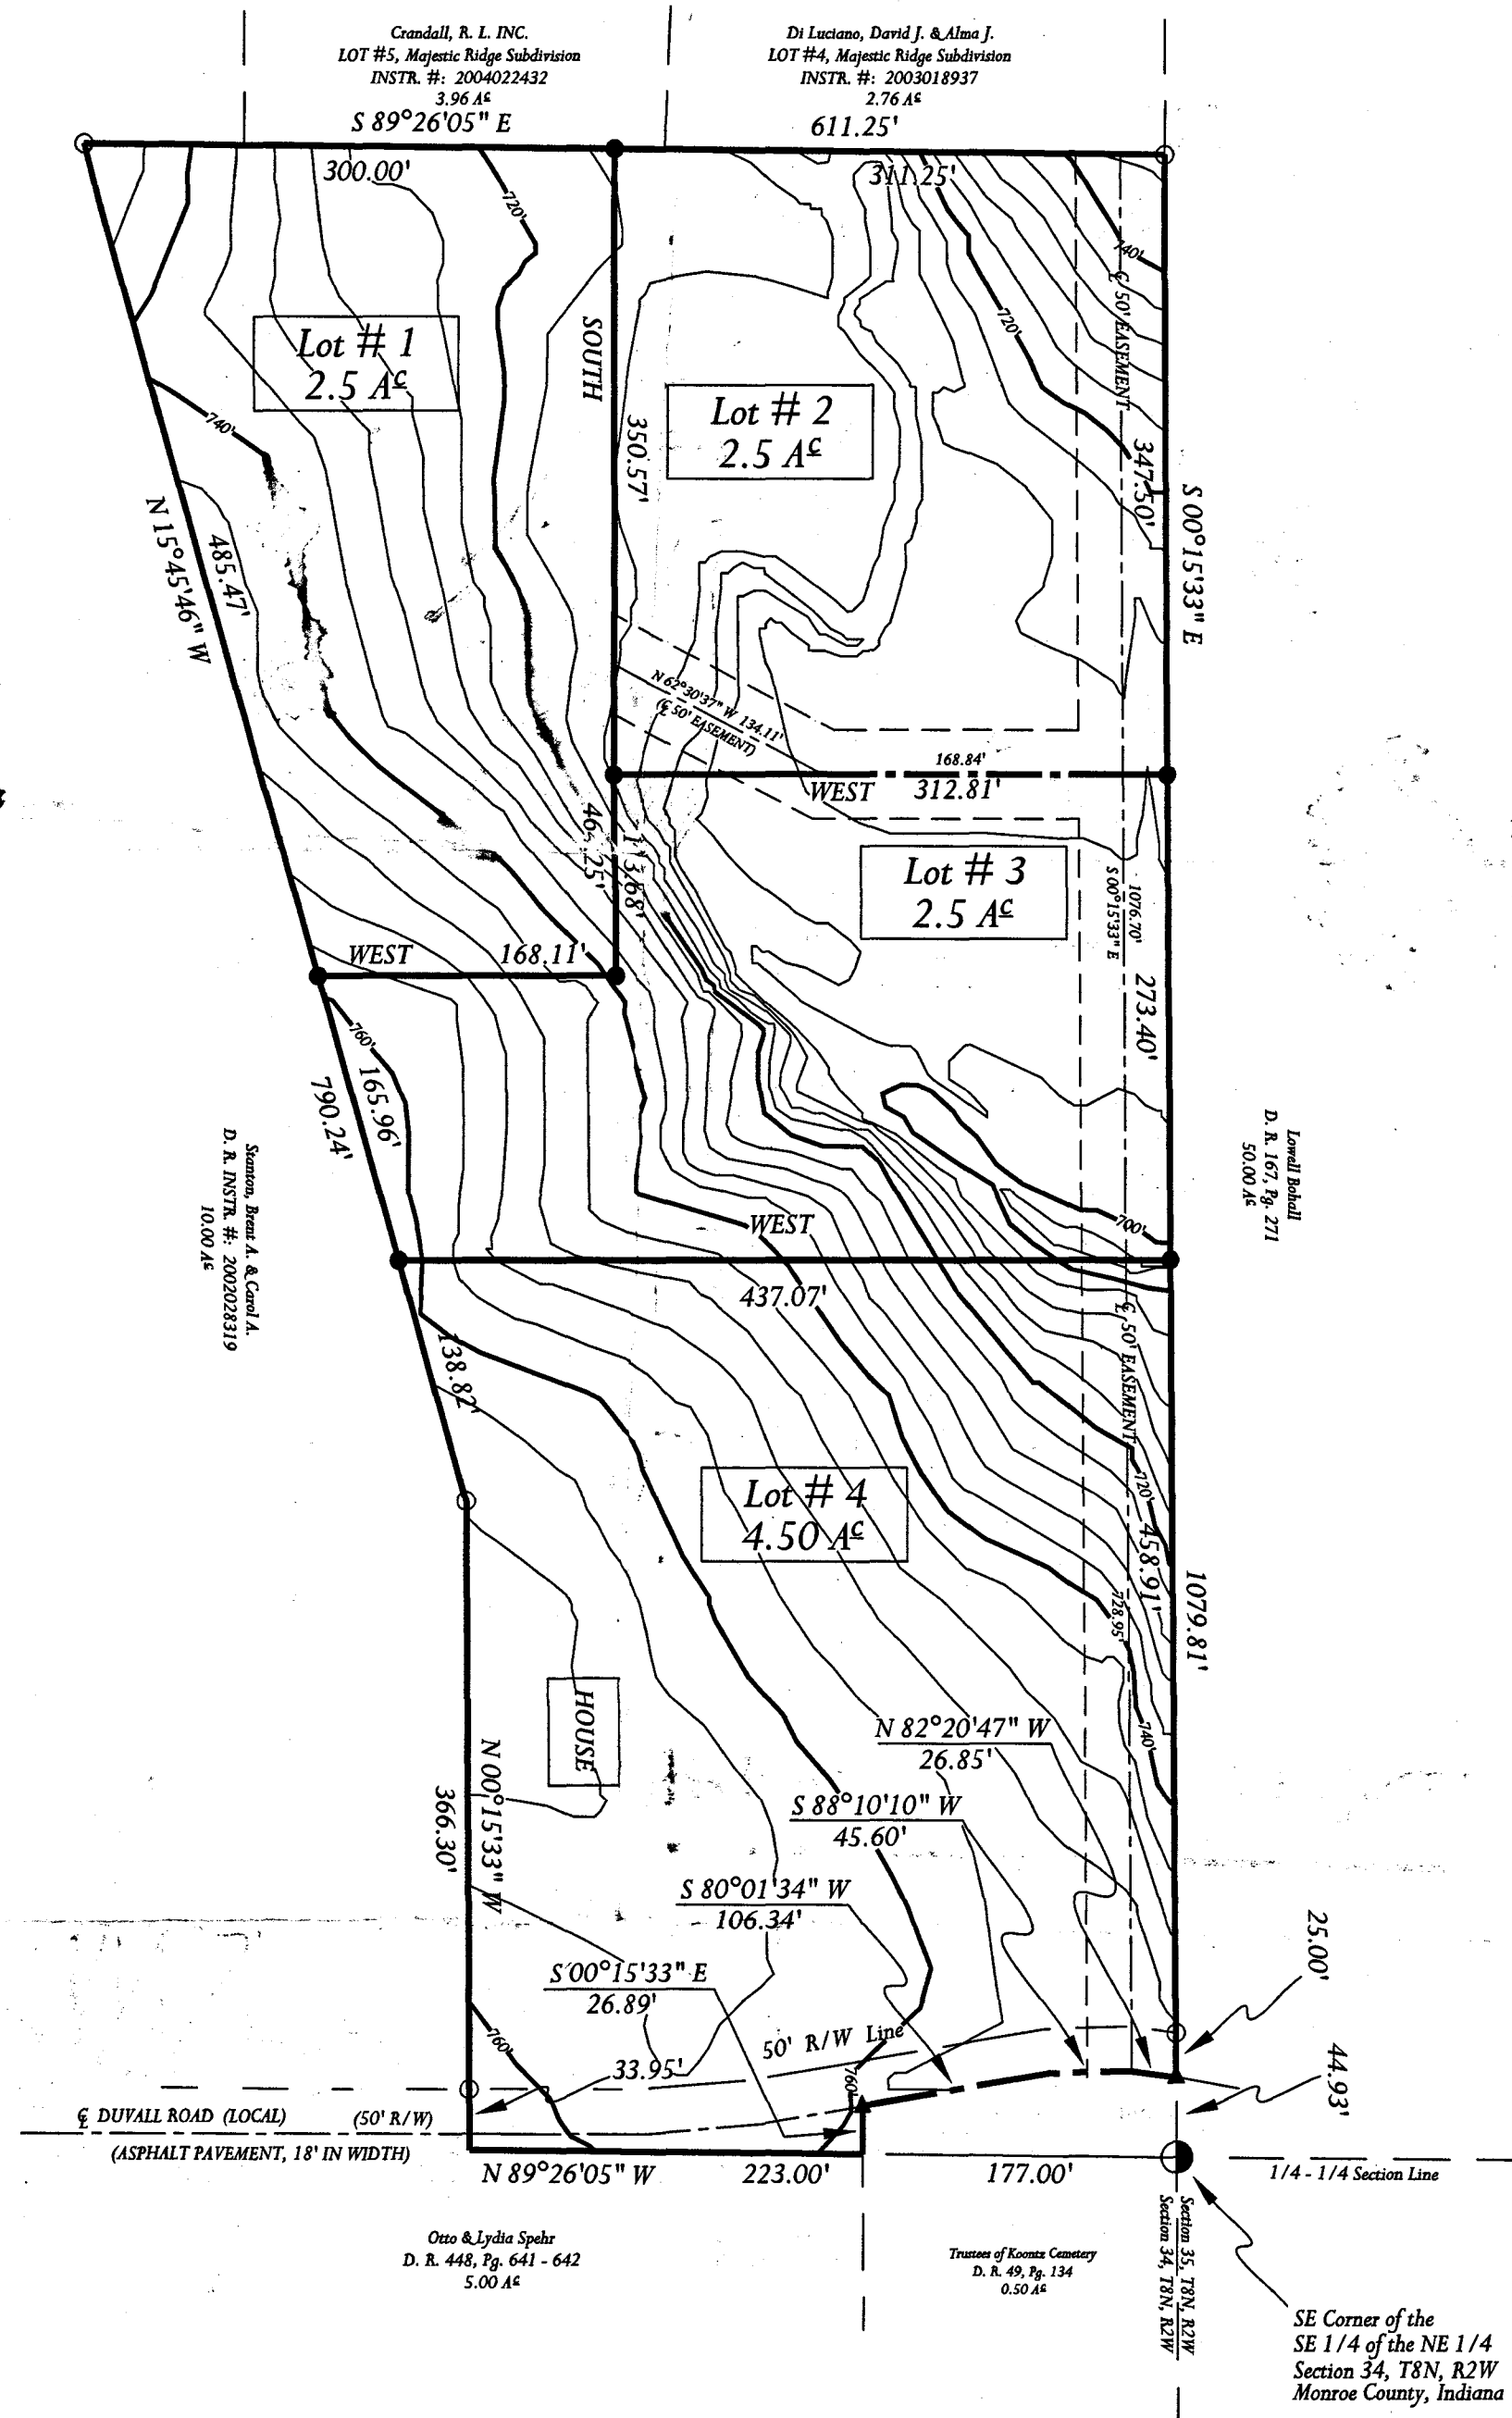

Legal Description:

A part of the Southeast quarter of the Northeast quarter of Section 34, Township 8 North, Range 2 West, Monroe County, Indiana, bounded and described as follows: Beginning at a set railroad spike at the centerline intersection of Duvall Road and the East line of the Northeast quarter of Section 34, said point of beginning being North 00 degrees 15 minutes 33 seconds West, 44.93 feet of a found 1/2 inch iron pin marking the Southeast corner of said Southeast quarter of the Northeast quarter; thence from said point of beginning and with the East line of said Northeast quarter and running North 00 degrees 15 minutes 33 seconds West for 1079.81 feet and to a set 5/8 inch iron pin, passing a set 5/8 inch iron pin at 25.00 feet; thence leaving said East line and running North 89 degrees 26 minutes 05 seconds West for 611.25 feet and to a set 5/8 inch iron pin, passing a set 5/8 inch iron pin at 520.63 feet; thence South 15 degrees 45 minutes 46 seconds East for 790.24 feet and to a set 5/8 inch iron pin; thence South 00 degrees 15 minutes 33 seconds East for 366.30 feet and to a set 5/8 inch iron pin on the South line of said Southeast quarter of the Northeast quarter, passing a set 5/8 inch iron pin at 332.35 feet; thence with said South line and running South 89 degrees 26 minutes 05 seconds East for 223.00 feet; thence leaving said South line and running North 00 degrees 15 minutes 33 seconds West for 26.89 feet and to a set railroad spike in the centerline of Duvall Road; thence with said centerline and running North 80 degrees 01 minute 34 seconds East for 106.34 feet; thence North 88 degrees 10 minutes 10 seconds East for 45.60 feet; thence South 82 degrees 20 minutes 47 seconds East for 26.85 feet and to the point of beginning. Containing 12.00 acres, more or less.

Subject to, a Twenty-five (25) foot right of way for Duvall Road.  
Subject to, all legal easements and rights of way of record.

PARENT TRACT PLAT #: 115  
SOURCE OF TITLE: D. R. Inst. # 2002028831  
OWNER OF RECORD & DEVELOPER / SUBDIVIDER:  
David L. Matney & Sally M. Matney  
5600 W. Duvall Road  
Bloomington, Indiana 47403-9515  
Phone #: (812) 824-4080  
The zoning of the subject property and all adjoining is Agricultural / Rural Reserve.  
The proposed use of each lot will be single-family.

#### SETBACK TABLE

Front Yard Setback: 25'  
Rear Yard Setback: 35'  
Side Yard Setback: 15'

Drawn By: Joe Rose	Date: 12/13/04
Approved By: Lee Utt	Date: 12/13/04
Project I.D.: MATNEYDPP.dwg	Sheet: 1 of 1

#### DEDICATION OF PUBLIC RIGHTS-OF-WAYS:

Owner/Developer:  
David L. Matney and Sally M. Matney, owners of the real estate shown and described herein, do hereby certify, lay off and plat lots numbered one through five to be known as THORNBERRY MINOR SUBDIVISION. Rights-of-ways not heretofore dedicated are hereby dedicated to Monroe County, Indiana.

In accordance with this plat and certification, this plat shall be known as THORNBERRY MINOR SUBDIVISION.

There are building setbacks on this plat upon which no structures may be erected or maintained.

Witness our hands and seals this \_\_\_\_\_ day of \_\_\_\_\_, 20\_\_\_\_.

David L. Matney  
5300 W. Duvall Road  
Bloomington, Indiana 47403-9515  
Phone #: (812) 824-4080

Sally M. Matney  
5300 W. Duvall Road  
Bloomington, Indiana 47403-9515  
Phone #: (812) 824-4080

STATE OF INDIANA )  
                                  ) ss:  
COUNTY OF MONROE )

Before me, the undersigned Notary Public, in and for said County and State, personally appeared David L. Matney and Sally M. Matney, husband and wife, and each separately and severally acknowledged the execution of the foregoing instrument as his or her voluntary act and deed, for the purposes therein expressed.

Witness my hand and notarial seal this \_\_\_\_\_ day of \_\_\_\_\_, 20\_\_\_\_.

Notary Public: \_\_\_\_\_

County of Residence: \_\_\_\_\_ (Seal)

My Commission Expires: \_\_\_\_\_

These parcels were created through the Minor Subdivision procedure and approved by the Monroe County Plan Commission on : \_\_\_\_\_  
Date: \_\_\_\_\_


#### STORM & SURFACE DRAINAGE:

There will be no disturbance to the natural drainage.  
This is to certify that the subject property does not appear to be located in a special flood hazard area, according to FIRM, Panel # 180444 0005 A.

#### SURVEYOR'S CERTIFICATE:

I, Lee Utt, hereby certify that I am a Registered Land Surveyor licensed in compliance with the laws of the State of Indiana; that this plat accurately represents a survey completed by me and that all monuments shown thereon actually exist; and that their location, size and type are, to the best of my knowledge, accurately shown.

Date: 12/21/04

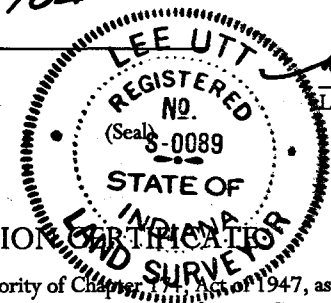

Lee Utt, R. L. S. #0089, Indiana  
1604 South Henderson Street  
Bloomington, Indiana 47401  
Phone #: (812) 332-6366

#### COMMISSIONER OF SURVEYS

Under the authority of Chapter 13-1, Indiana Code, as amended by the General Assembly of the State of Indiana, and the Monroe County Subdivision Control Ordinance, this parcel was created through the Minor Subdivision procedure and approved by the Monroe County Plan Commission at a meeting held on the \_\_\_\_\_ day of \_\_\_\_\_, 20\_\_\_\_.

Monroe County Plan Commission:

President: \_\_\_\_\_

Secretary: \_\_\_\_\_

Inspected and approved by: \_\_\_\_\_

(Seal)